


PLAN SHEWING LANDED PROPERTY
OF
TRICITIES REALTY AND DEVELOPERS LIMITED
AT
UGWU ORIE , OPPOSITE OWACH COMMUNITY
PRIMARY SCHOOL
NKANU EAST LOCAL GOVERNMENT AREA
ENUGU STATE, NIGERIA.

SCALE 1: 2000

ORIGIN : UTM ZONE 32N

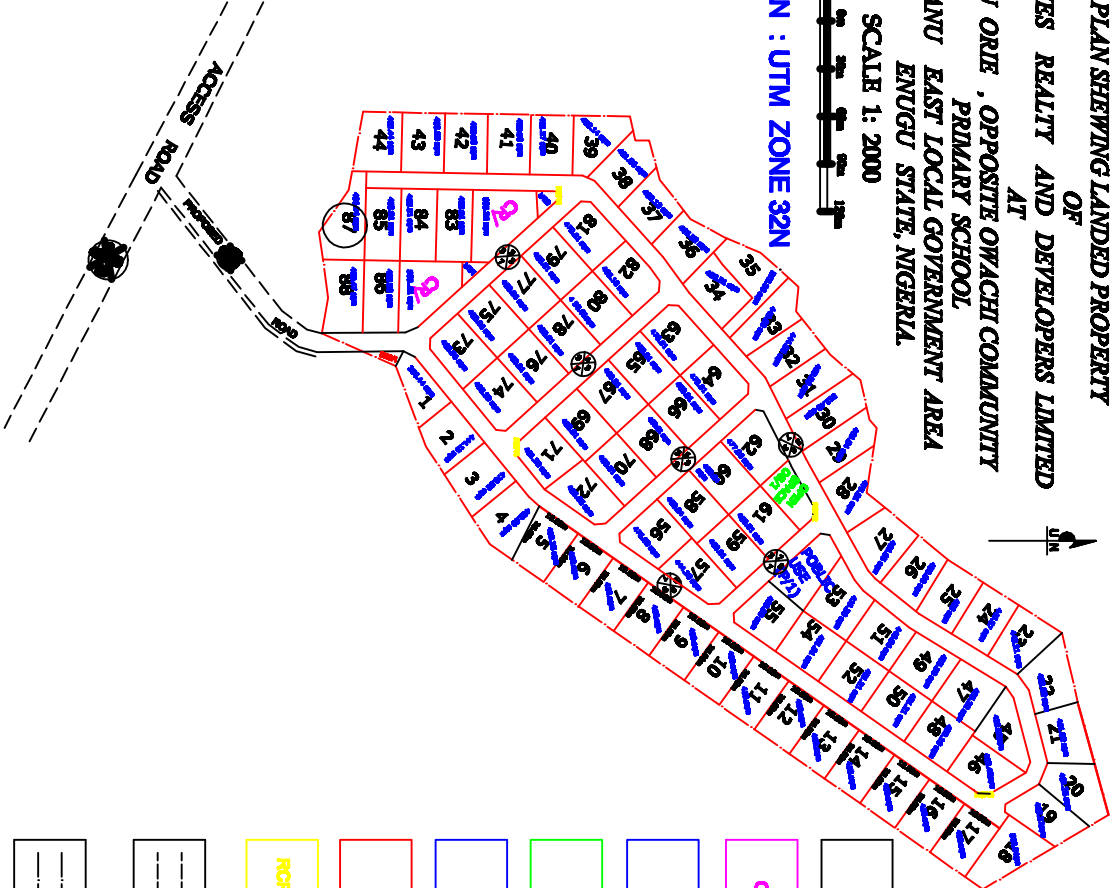

LEGEND

1 - 88
Residential Plots

CR/1 - CR/2
Commercial / Residential Plots

P/1
Public use plot

OS/1
Open Space

UT/1 UT/2
Utility

SECH
security checking points

RCP/1 RCP/4
Refuse Collection Points

Existing Road

Boundary Line

Serial Number
Building Set Back Starting From Edge
Of The Road
Road width

MINISTRY OF LANDS AND URBAN DEVELOPMENT
TOWN PLANNING DEPARTMENT
NKANU EAST L.G.A, ENUGU STATE.

DRG. NO. /
SCALE: 1:2000

DRAWN CENTRE COURT ASSOCIATES. LTD.

TRACED EZE ANASTASIA. N.

CHECKED D.O. OKAFOR.

DATE REGISTERED

APPROVED TPL. JEREMIA EGBENWONU
DIRECTOR TOWN PLANNING